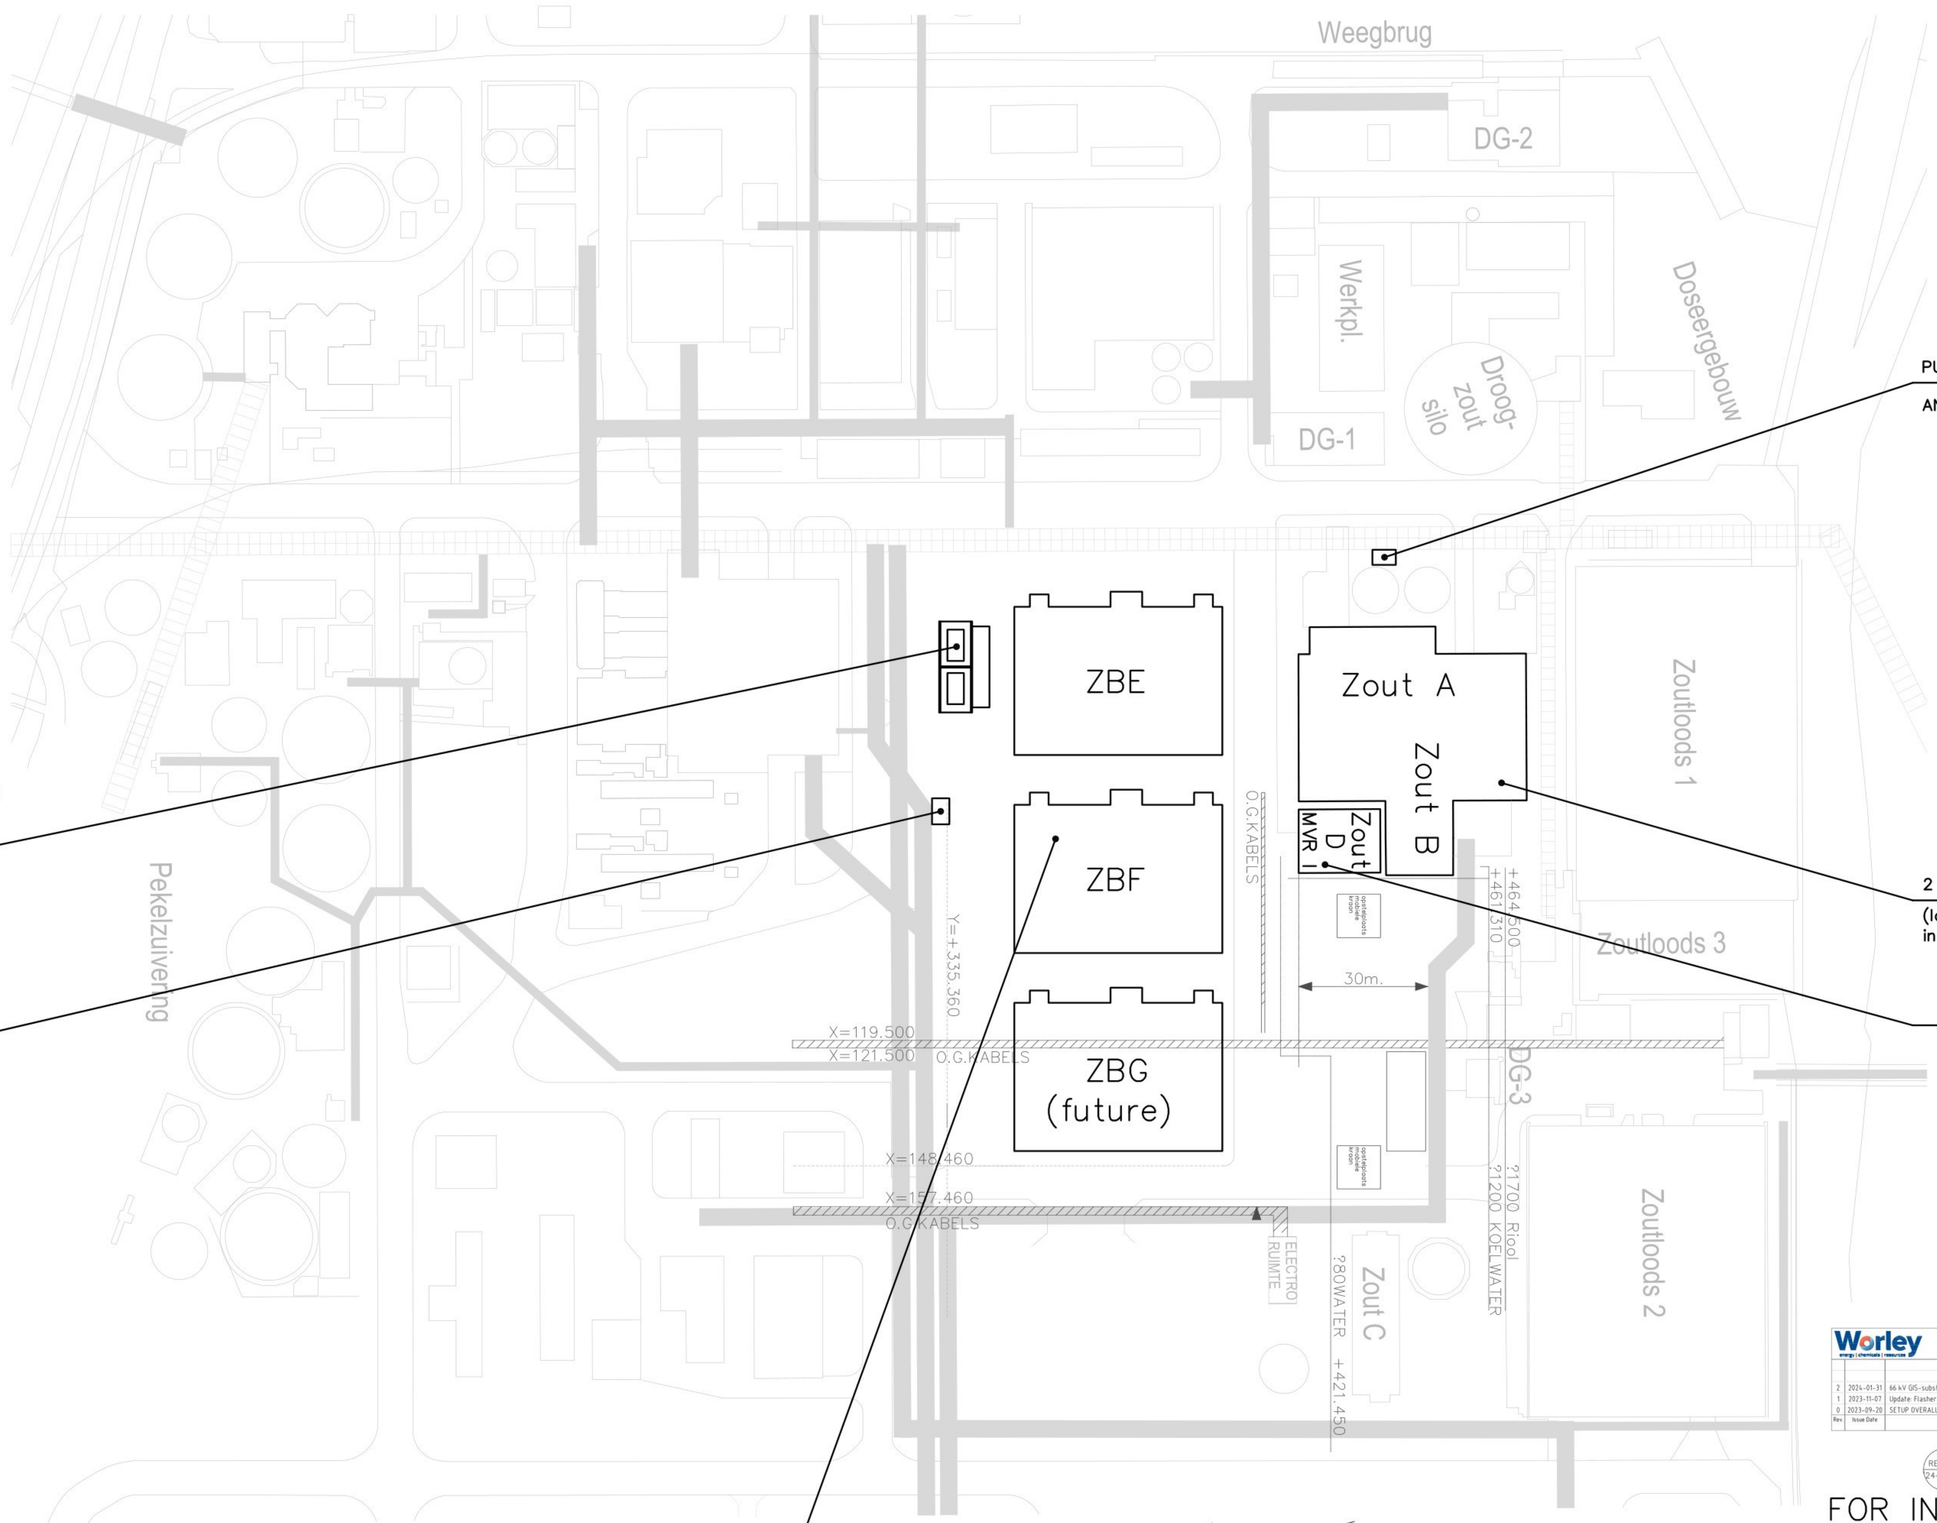

PUMP SLAB AP-4509 (wash water)
AND AP-4522A/B (sealing water)

2x 50 MVA TRANSFORMERS
1x 10 kV SUBSTATION
FOR INFO SEE
Site Lay-out Delfzijl 2MVR
ALT-1_rev.4_20240131

(RENTAL) EMERGENCY
DIESEL GENERATOR
FOR INFO SEE
Site Lay-out Delfzijl 2MVR
ALT-1_rev.4_20240131

2 new SPA dosing pumps
(location existing SPA tank/pumps
in ZBB, ground floor)

NEW FLASHER UNIT
ZBD Installation

SITE LAY-OUT 2MVR
FOR INFO SEE
Site Lay-out Delfzijl 2MVR
ALT-1_rev.4_20240131

RELEASED for ESTIMATE
date: 2023-11-07 initials: EJ

Worley
energy | chemicals | resources

Worley Number: NR152102
Client Number:

Rev	Issue Date	Revision Description	Prepared by	Checked by	Disc Appr by	Proj Appr by
2	2024-01-31	66 kV GIS-substation deleted and added emergency (rental) diesel generator				
1	2023-11-07	Update: Flasher unit ZBD added and silicone dosing pumps deleted				
0	2023-09-20	SETUP OVERALL SITE LAY-OUT DELFZIJL 2MVR				

REV. 2
24-01-31

SCALE 1:500

FOR INFORMATION ONLY

fact. no.	kl.	sys.	processgr./-unit	itemcode/tag no.	project no.	size	higher reference doc. no.	part no.
					454.345	A0		

title: OVERALL SITE LAYOUT

fact./fact. dept: SALT DELFZIJL
project: MVR 760 kt

rev.	date	by	dept	ckd
–	2018-10-01		PD	

scale	dimensions in	Arm. proj.	separate sheet	doc. type	dbbr.
1:1000				51	EPD

location doc. no.

AKZO NOBEL Engineering

© Akzo Nobel Engineering bv Arnhem, The Netherlands

size | doc. no. | sh.
3.808.784

94-04 57.16.39 E