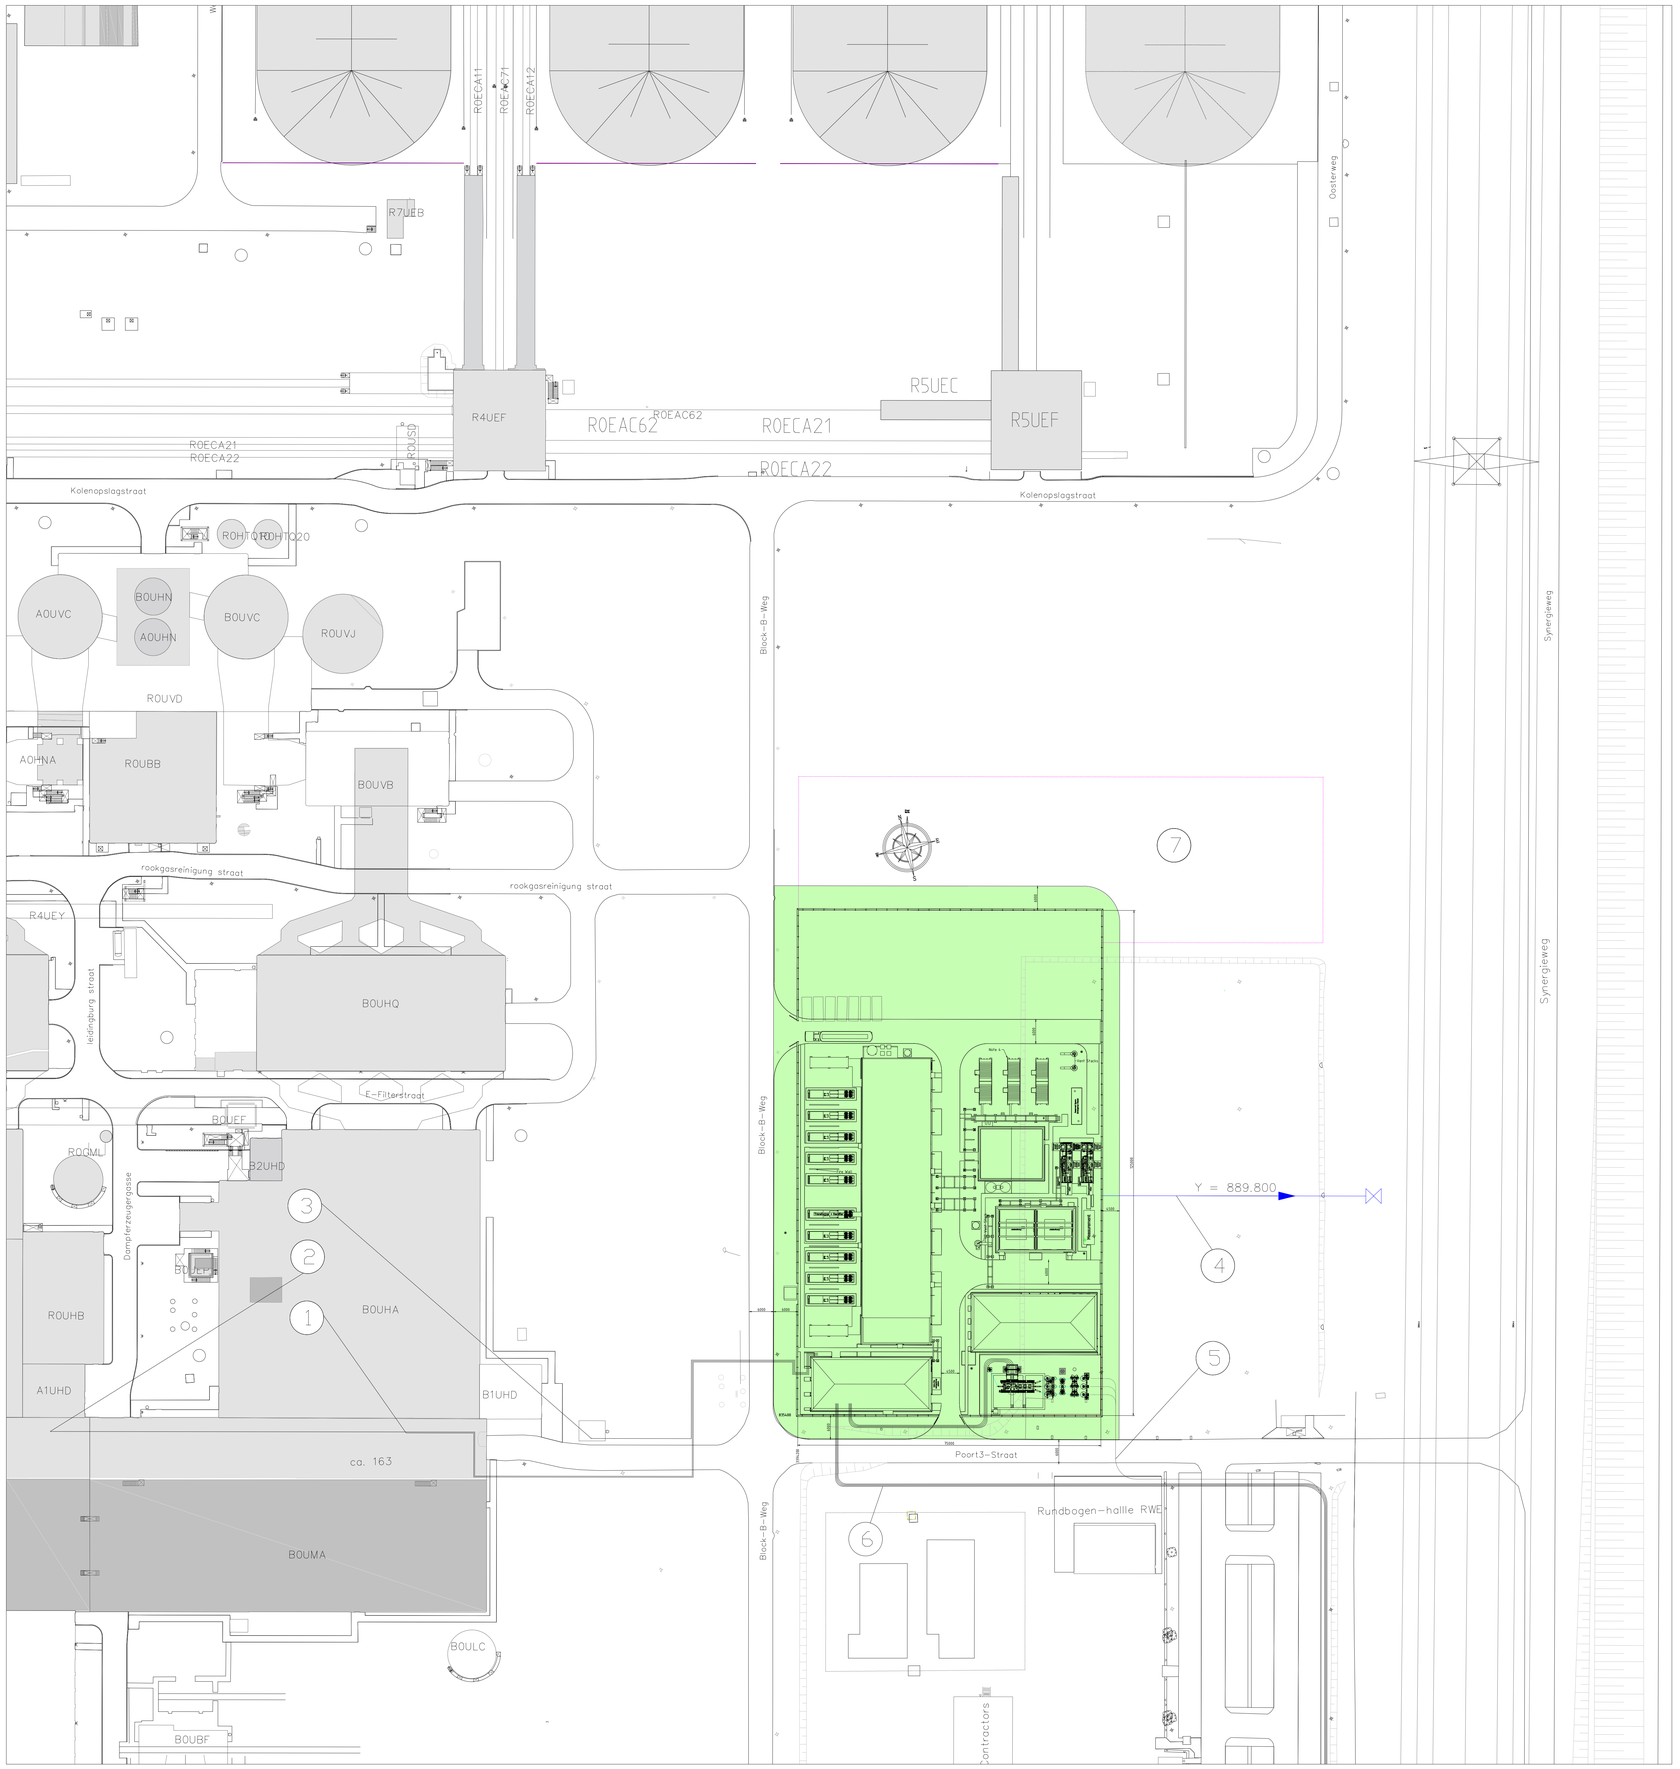

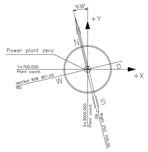

L E G E N D

1. Demnwater
2. Cooling tower make up water
3. Cooling tower blow down water
4. Hydrogen Pipeline
5. 110 kv Cabel
6. 4 x 20 kv Cabel
7. Laydown area

Eemshydrogen 50MW appr. 1,1ha

Ground floor level+0,6 m=+5,30 m above NAP
Site finished level+0,4 m=+5,10 m above NAP

0m 25m 50m 75m

Index	Date	Drawn	Checked	Approved	Details of Revision		

Planner | Drawn by | Drawing-No. /Planner | Index | Index- Date

RWE Eemhydrogen B.V. Amerweg 1, 4931NC Geertruidenberg

RWE

	Date	Name
Drawn	02.06.23	Fordoss
Check	06.06.23	Lemke
Appr.	06.06.23	Berger

Title: EemsH2 Unit A site Layout

Drawing-No.: 03523RWE-000-CLD020-0012-A

Scale	Format	BOM-No.		Site (++)	A
1:200	00	Supersedes		File No.	

Proj-No. / Asset	ID Company	Reference Code (+)		DCC	No.	Index
#NL1732.EE01	RWE	A00		CLD020	0012	A

THIS DRAWING IS PROTECTED BY COPYRIGHTS. EACH DUPLICATION, ALSO OF PARTS OF IT, IS PROHIBITED!

Datei: N:\Proj\NL1732.EE01\Eemshydrogen\Zeichnungen\1\Layout\03523RWE-000-CLD020-0012-A_00230606.dwg
Autor: Fordoss
Plotdatum: 06. Juni 2023 - 10:03 - gespeichert von: U068748