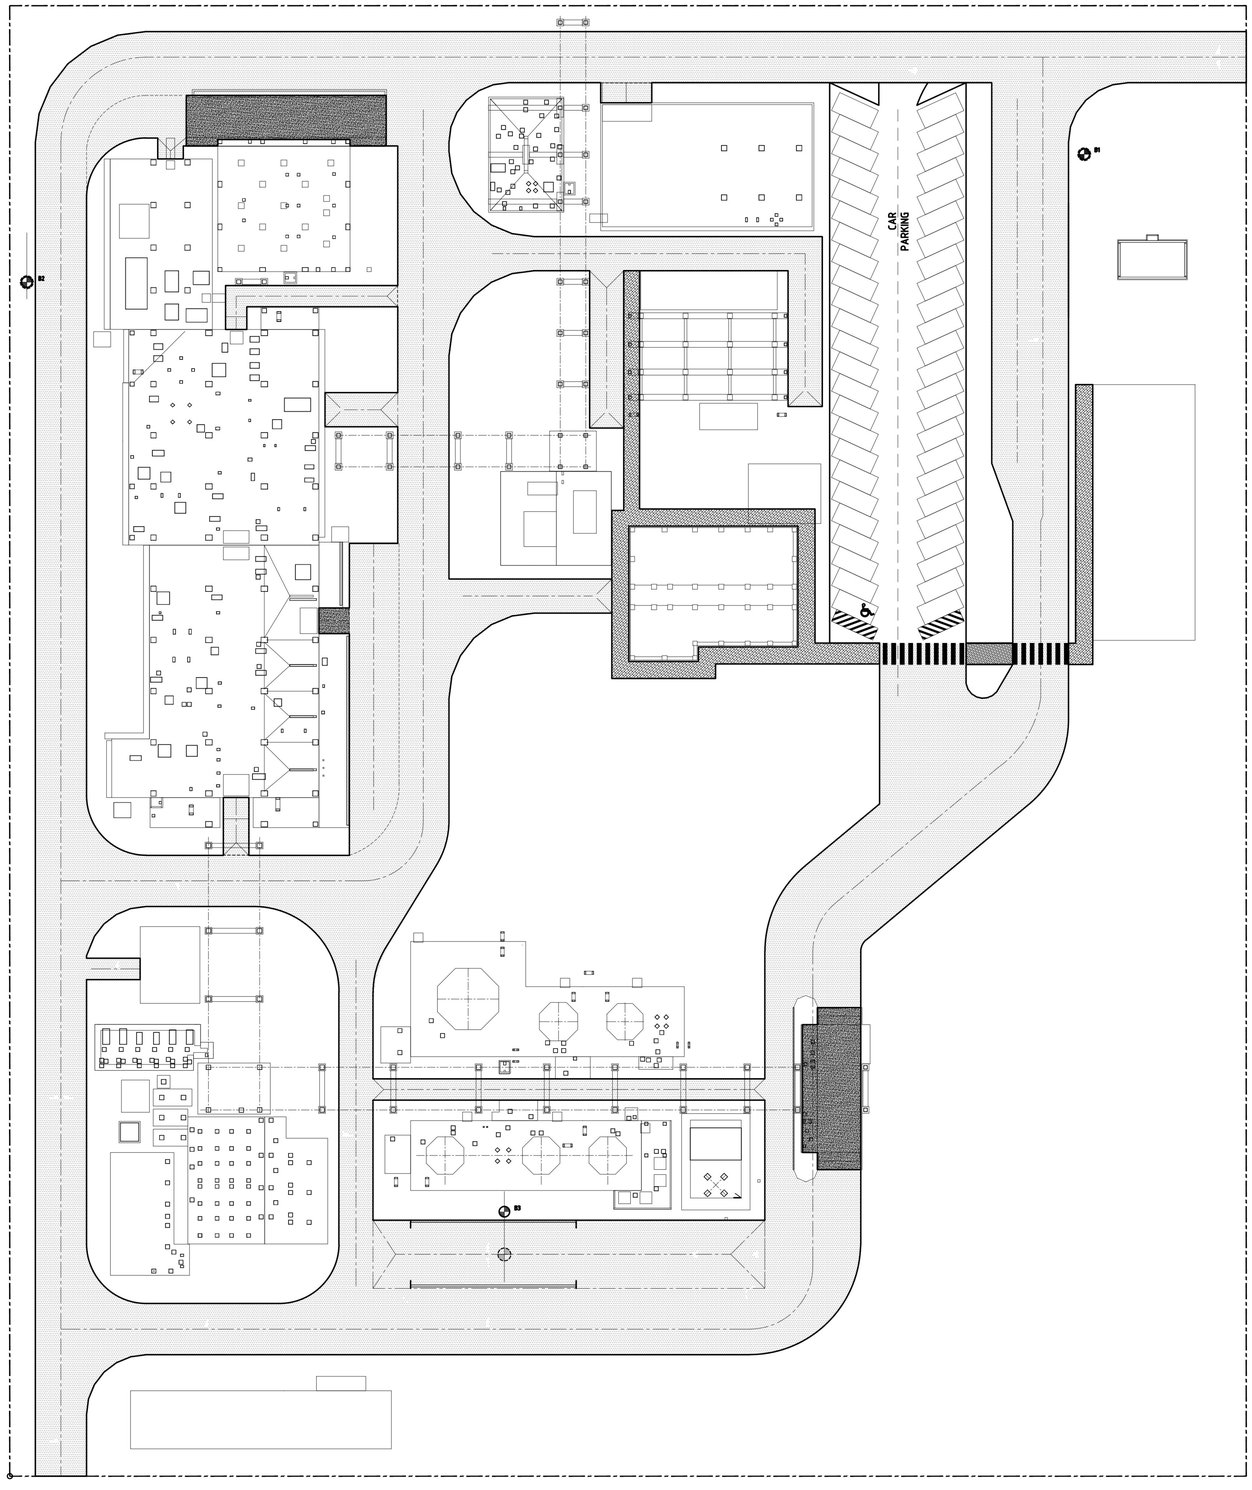

FOUNDATION LOCATION PLAN
SCALE 1:250

LOCATION PLAN (SCALE 1:1000)

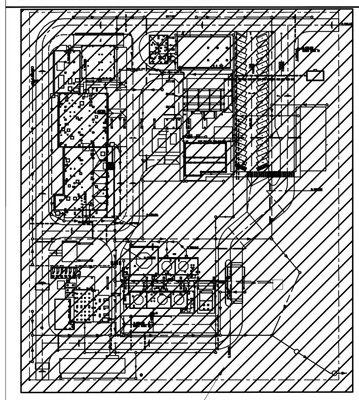

GENERAL NOTES

1. ALL DIMENSIONS ARE IN MILLIMETERS & ALL ELEVATIONS ARE IN METERS. WITH DECIMAL POINT.
2. PLANT BENCHMARK CO-ORDINATES N=1000.000 M, E=1000.000 M EQUAL TO RD (RIJKS-DRIEHOEK) DUTCH COORDINATE SYSTEM X=260445.680 M' & Y=592720.008 M AT PUNT 3 RESPECTIVELY.
3. REFERENCE LEVEL: +100.000m = + 1.70m NAP.

LEGEND

N- NORTH
E- EAST

HOLD LIST

HOLD 1 - HOLD FOR LOCATION

REFERENCES

05-BB001502/L.01a/0001	OVERALL PLOT PLAN
05-BB001500/C.01a/0001	MASTER IMPLANTATION PLAN
05-BB001500/C.01a/0002	PLANT COORDINATES SYSTEM
05-BB001502/C.01a/0008	SEWER LOCATION PLAN
05-BB001502/C.01a/0009	ROADS AND PAVING
05-BB001502/C.01a/0011 TO 0013	OVERALL PILING PLAN

No	Date Issued	Issue / Description	Made by	Checked by	Approved by
1	22/12/22	AFC - Approved for Construction			
0	29/06/22	AFC - Approved for Construction			

Worley energy | chemicals | resources

avantium

© This drawing and its content remains the intellectual property of Worley België BVBA and/or his Client. The drawing shall at no time be copied, shown to third parties, or used for any purpose other than for which it was specifically provided.

Avantium RNP Flagship Plant BV
Delfzijl, The Netherlands
ARP Project Mondego - Execute

Foundation Location Plan

Scale: 1:250 ORIGINAL SIZE - A1
Drawing number: 05-BB001502/C.01a/0007
Sheet No. 01 of 1 Issue - 1

05-BB001502/C.01a/0007