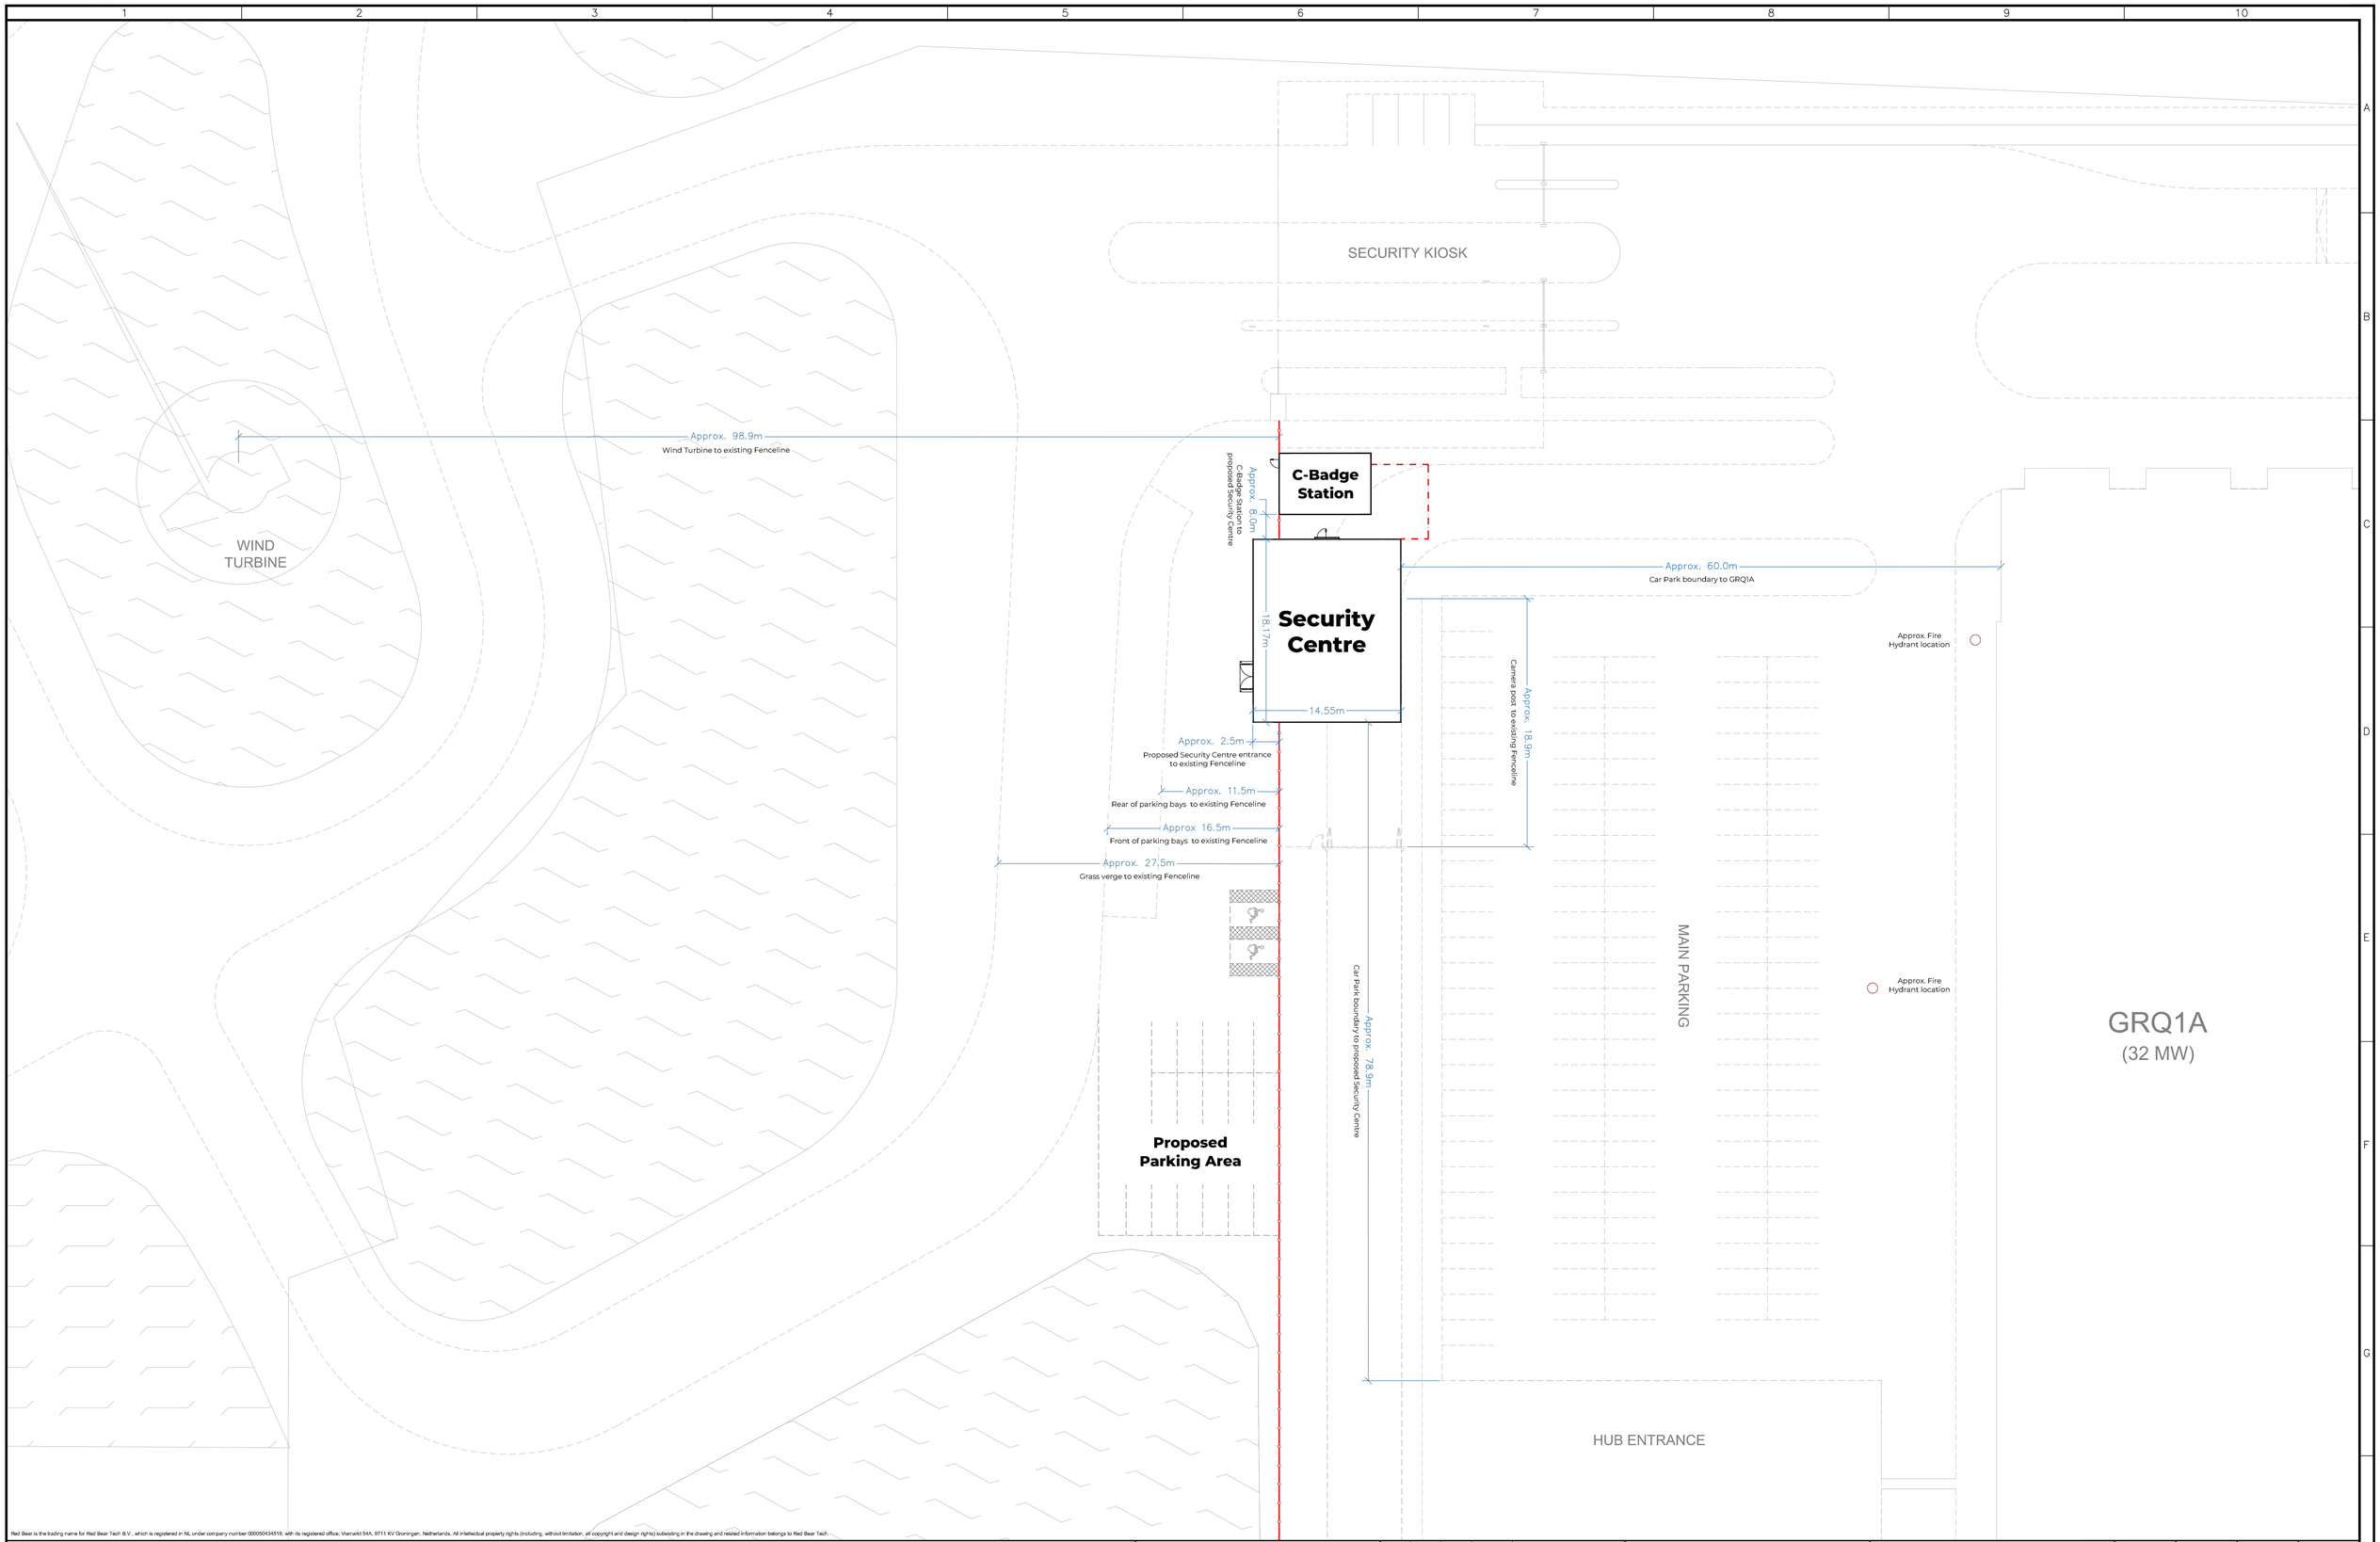

Red Bear is the trading name for Red Bear Tech B.V., which is registered in NL under company number 000509434519, with its registered office: Vismarkt 54A, 9711 KV Groningen, Netherlands. All intellectual property rights (including, without limitation, all copyright and design rights) subsisting in the drawing and related information belongs to Red Bear Tech.

NOTES

LOCATION PLAN

REV.	DRAWN	CHECK'D	DATE	NOTES

www.redbear-tech.com

DRAWING STATUS: **INFORMATION**

DRAWING TITLE: **GRQ Campus Proposed Security Centre**

SCALE @A0	DATE	DRAWN	CHECKED
1:200	02/02/2024		

REF. NUMBER

SUITABILITY CODE

DRAWING NUMBER

REV.