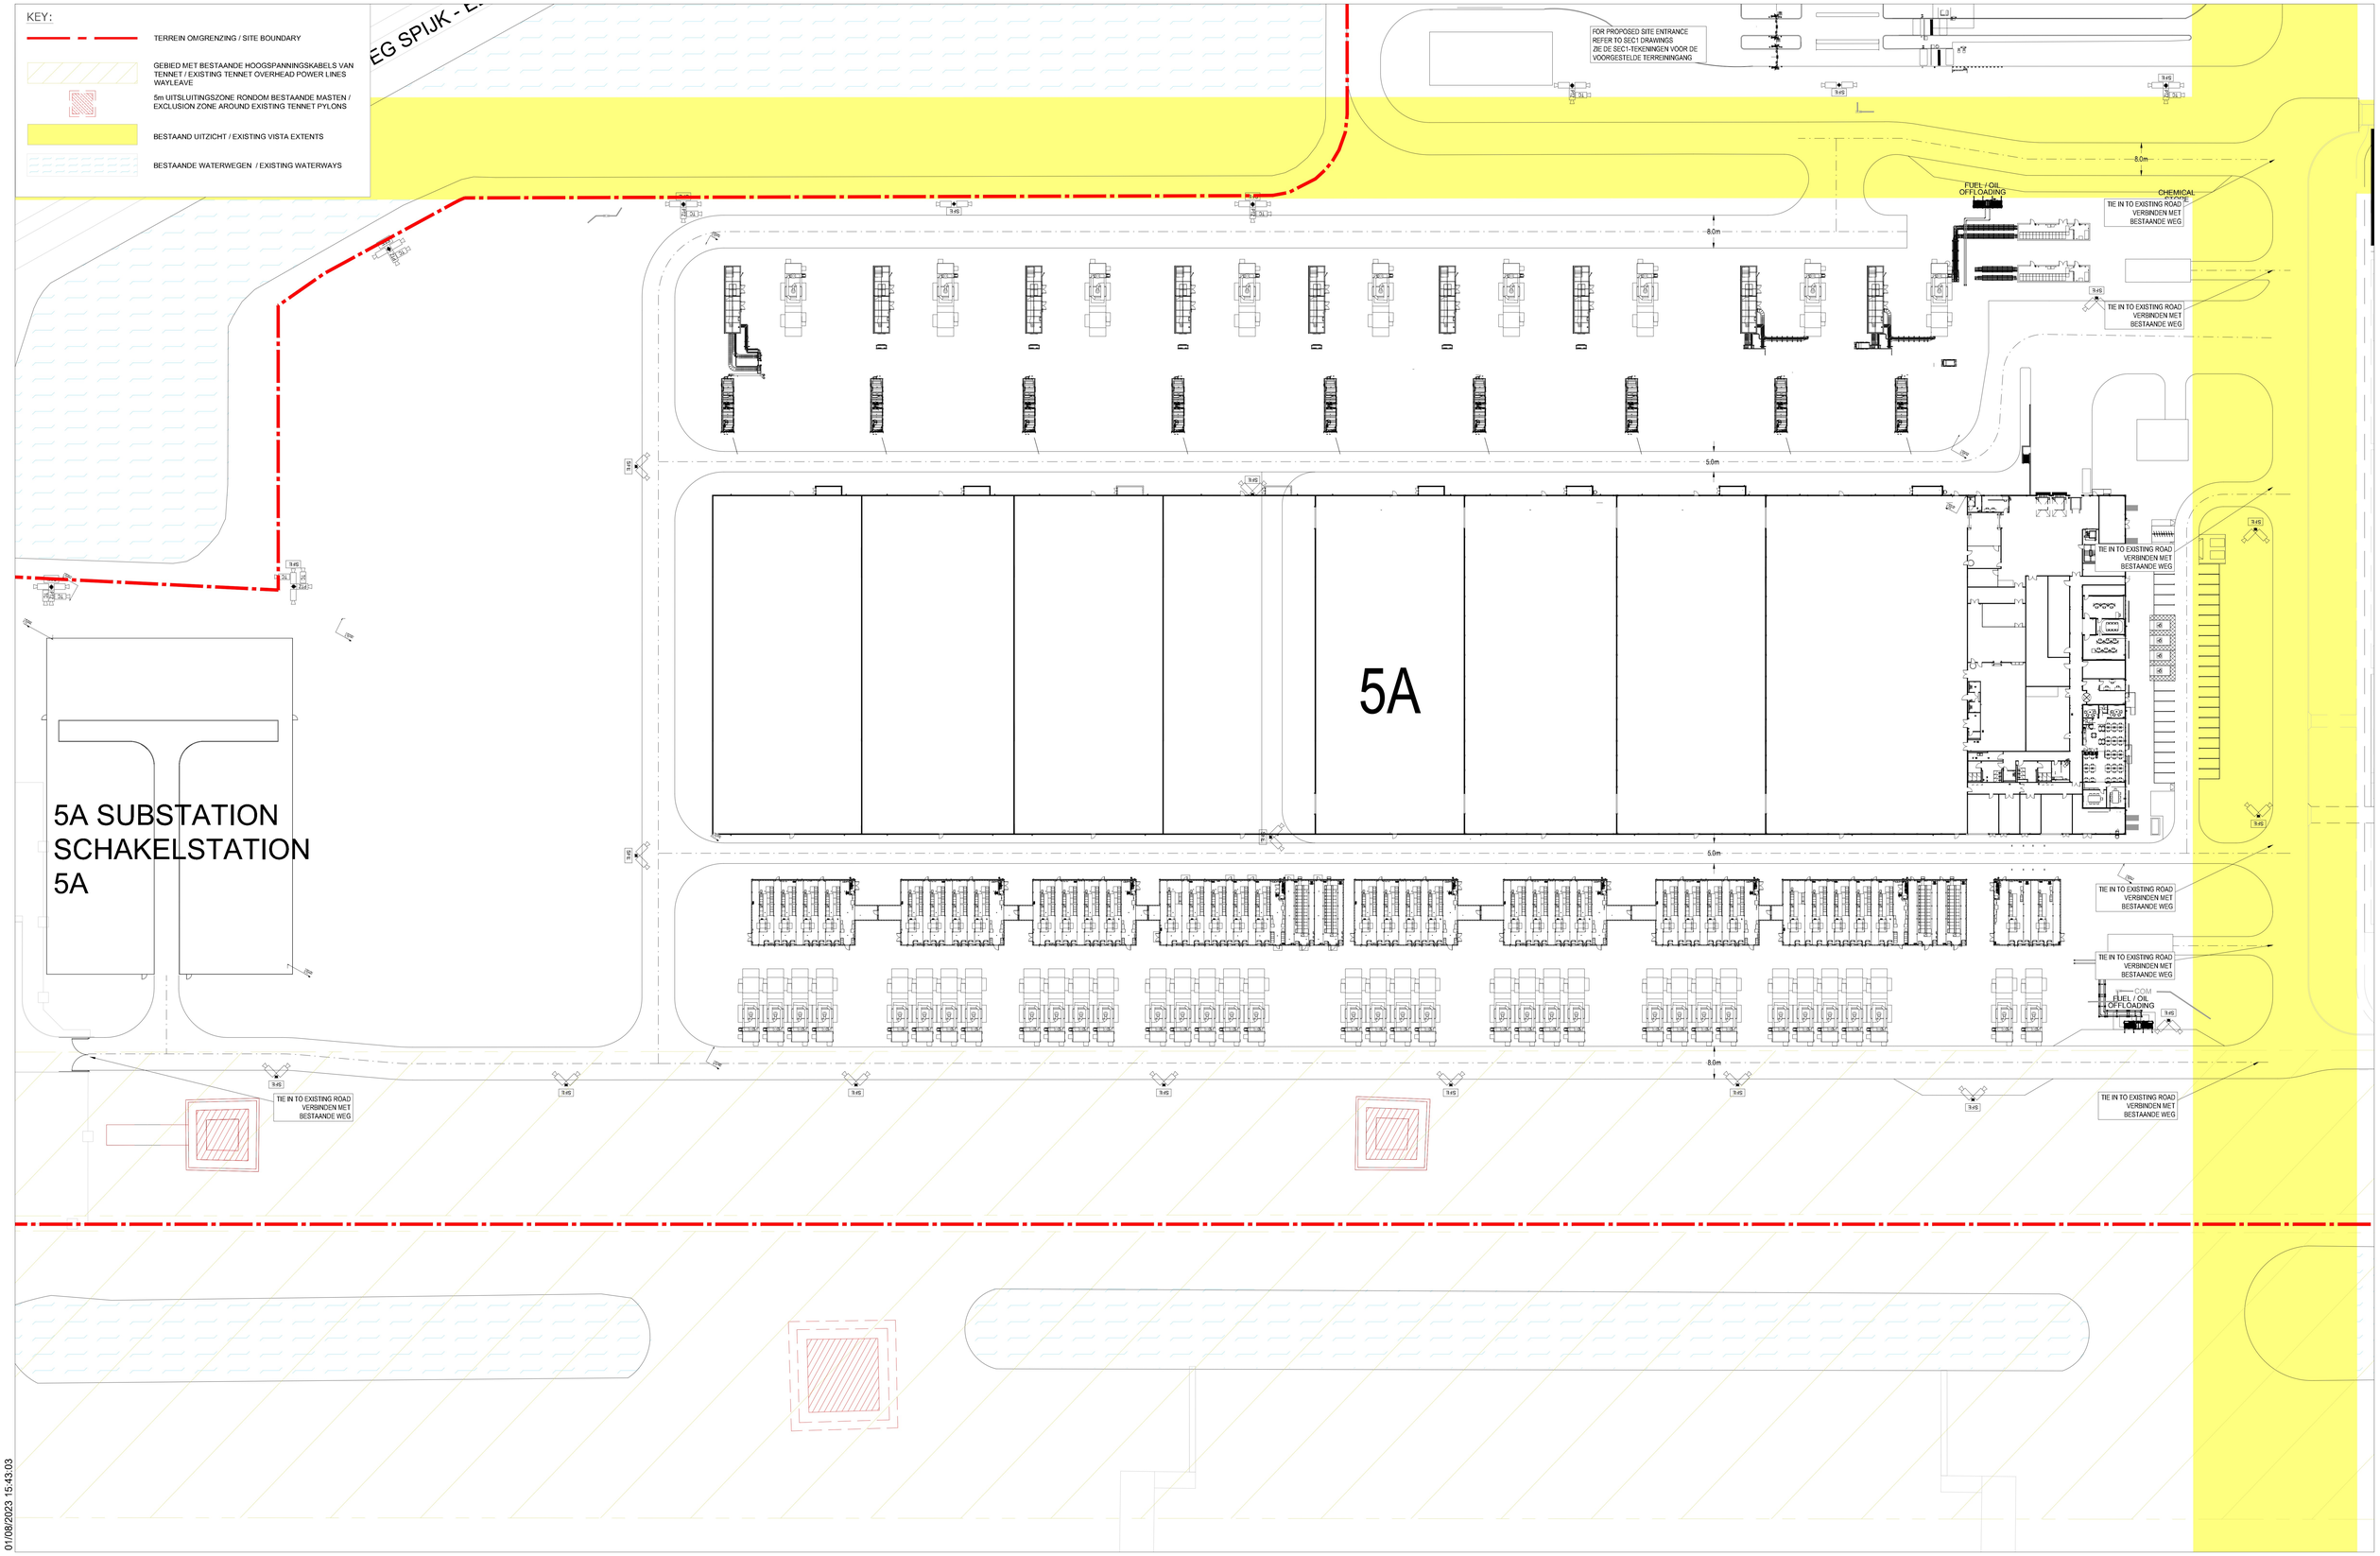

01/08/2023 15:43:03

ARCHITECTURE:
ARCHITECTUUR:

Hyphen
3 Charlecote Mews,
Staple Gardens,
Winchester, SO23 8SR, UK
t: +44 1962 835 500
e: info@hyphen.archi

STRUCTURE:
CONSTRUCTIE:

Jubb Consulting Engineers Ltd
Suite B, The West Suite
St James Court, St James
Parade, Bristol, BS1 3LH, UK
t: +44 117 922 6266
e: bristol@jubb.uk.com

MEP:
MEP:

Red Engineering Design Ltd
100 New Oxford Street
London WC1H 1HB, UK
t: +44 20 7299 8260
e: london@red-eng.com

FINAL PERMIT PACK RELEASE (NOT FOR CONSTRUCTION)
VRIJGAVE DEFINITIEF VERGUNNINGSPAKKET (NIET VOOR BOUW)
03/11/2023

REVISIONS/REVISIES

NO/NR.	DATE/DATUM	DESCRIPTION/BESCHRIJVING
0.1	25/08/23	Draft Permit Pack Release/Vrijgave conceptvergunningspakket
0.2	03/11/23	Final Permit Pack Release/Vrijgave Definitief Vergunningspakket

Drawn By: Opgesteld door:
Approved By: Goedgekeurd door:
Design Team: Ontwerpteam:

PROPOSED DC/
VOORSTEL VOOR DC

Project Number/Projectnummer: W.001083

5A PROPOSED SITE LAYOUT
VOORGESTELDE INDELING LOCATIE 5A

Discipline:
CIVIL/WEG- EN WATERBOUW

Scale/Schaal: 1:500
Sheet Size/Bladformaat: A0

Sheet Number/Nummer blad:
5A-C-1001-X-PRM

Current Rev/Huidige herz: 0.2
Phase/Fase: PERMITTING/TOEGESTAAN