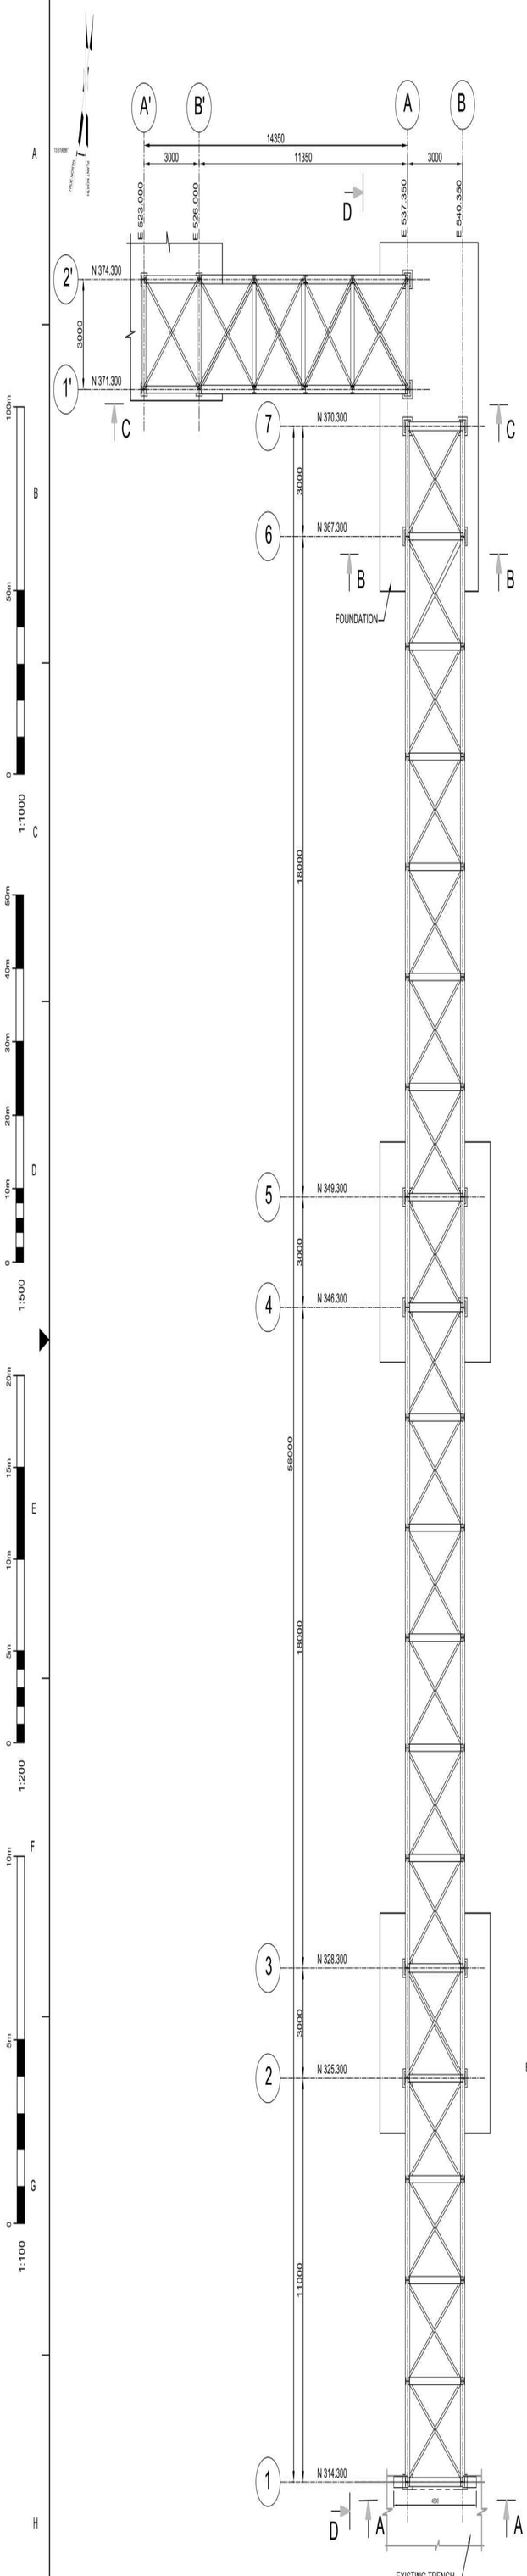

PLAN AT TOS EL +106.750
SCALE 1:100

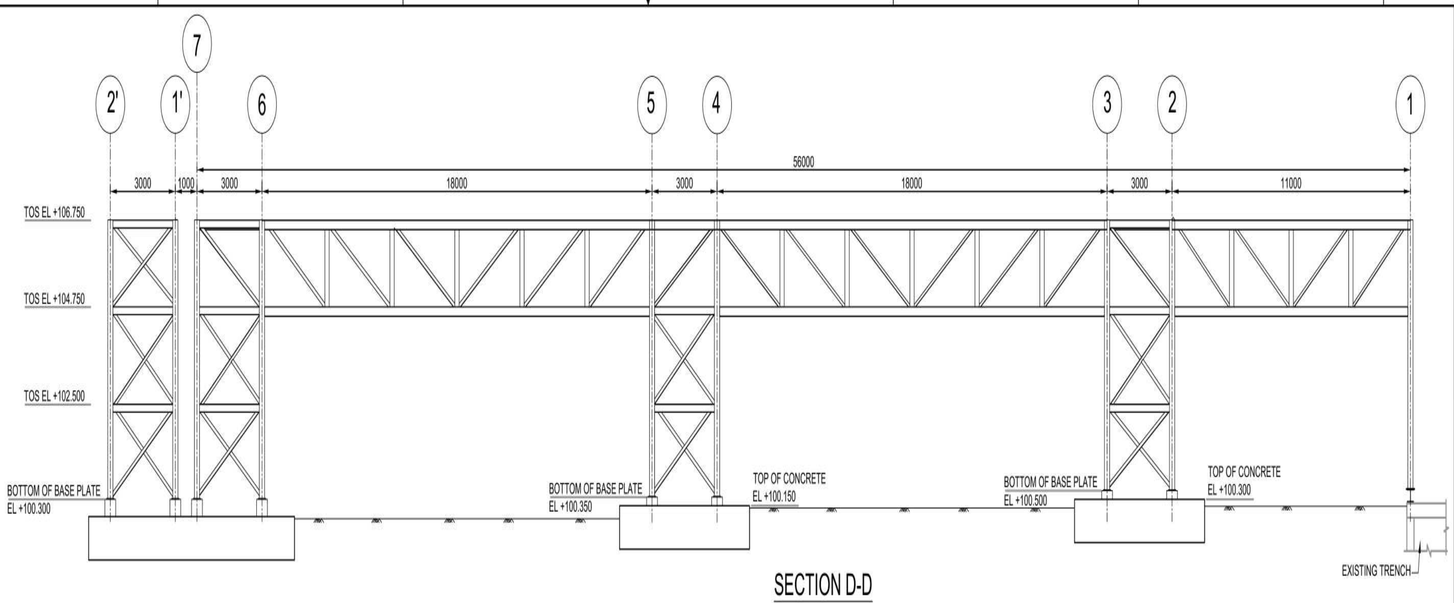

SECTION D-D
SCALE 1:100

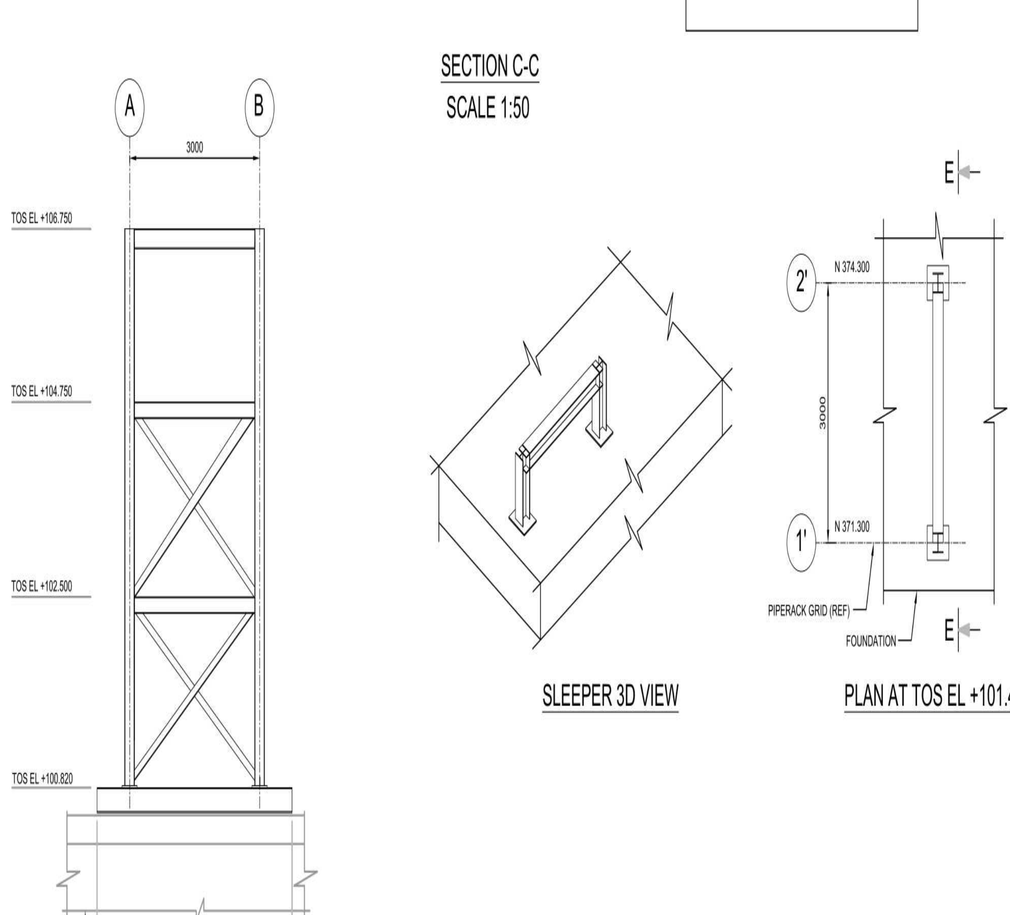

SECTION C-C
SCALE 1:50

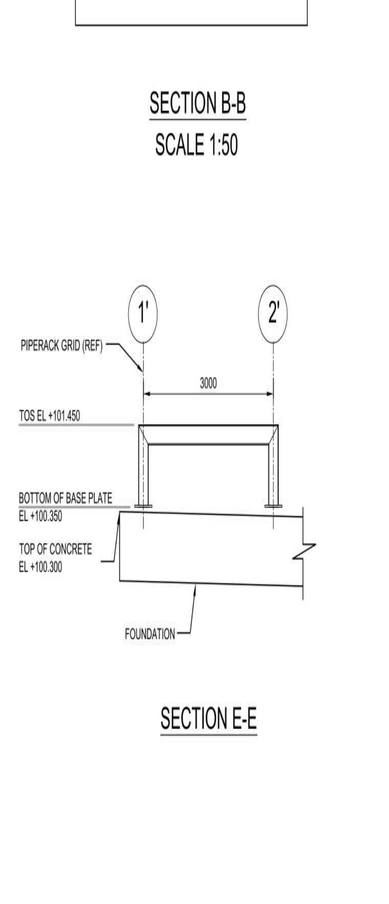

SECTION B-B
SCALE 1:50

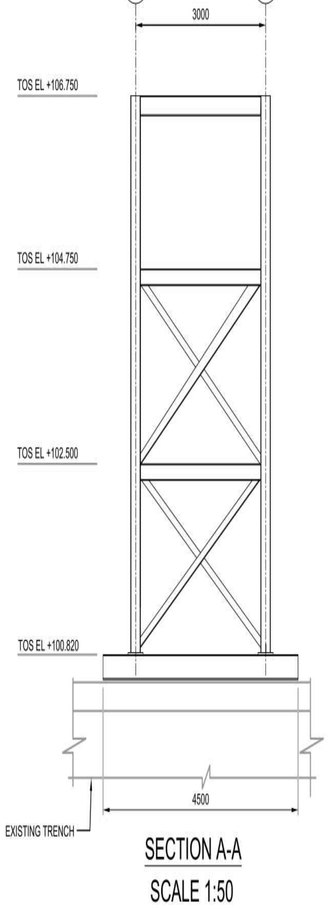

SECTION A-A
SCALE 1:50

SLEEPER 3D VIEW

PLAN AT TOS EL +101.450

SECTION E-E

NOTES:

1. ALL DIMENSIONS ARE IN MM UNLESS INDICATED DIFFERENTLY.
2. PROJECT REFERENCE POINT N +0.00 E +0.00 IS EQUALLY TO RIJKSDRIEHOEK COORDINATE SYSTEM POINT X=252022.723 Y=607241.864 .
3. PROJECT REFERENCE COORDINATE EL +100.000 IS EQUALLY TO TOP OF QUAY IS EQUALLY +5.50 N.A.P.

REV	DATE	REVISION DESCRIPTION	BY	CHK	APPV
0	29-03-24	ISSUED FOR PERMIT	AM	MZ	CS

REFERENCE DWG NUMBER	REFERENCE DRAWINGS

NOTICE: THIS DRAWING HAS NOT BEEN PUBLISHED AND IS THE SOLE PROPERTY OF FLUOR AND IS LENT TO THE BORROWER FOR THEIR CONFIDENTIAL USE ONLY, AND IN CONSIDERATION OF THE LOAN OF THIS DRAWING, THE BORROWER PROMISES AND AGREES TO RETURN IT UPON REQUEST AND AGREES THAT IT WILL NOT BE REPRODUCED, COPIED, LENT OR OTHERWISE DISPOSED OF DIRECTLY OR INDIRECTLY, NOR USED FOR ANY PURPOSE OTHER THAN THAT FOR WHICH IT IS FURNISHED.

FLUOR

CONTRACT
DESIGNED BY
CHECKED BY
SUPERVISOR — APP DATE
LEAD ENGR/SPEC. — APP DATE
FLUOR — APP DATE
CLIENT — APP DATE

gasunie
NV Nederlandse Gasunie
Gasunie Eems Energy Terminal

A0 BORDER

GIGA PROJECT
PIPEBRIDGE 1 N_S & PIPEBRIDGE 2 E_W
SLEEPERS ,PLANS AND SECTIONS

SCALE	DRAWING NUMBER	REV
1:100 & 1:50	ELNG-FLR-ENG-CIV1-DWG-000002	0

CAD FILE NAME: ELNG-FLR-ENG-CIV1-DWG-000002.DWG

TITEL
OVERZICHTSTEKENING — STAALCONSTRUCTIES
PIPEBRIDGE 1 N-S, PIPEBRIDGE 2 E-W, SLEEPERS — EEMS ENERGY TERMINAL

© 2024 N.V. NEDERLANDSE GASUNIE

STATUS	GET	PAR.	OMSCHRIJVING WIJZIGING	GETEKEND BIJ
				FLUOR
Akkoord		SCHAAL 1:100 & 1:50	DATUM 1e UITGAVE 29-03-2024	DATUM WIJZIGING

CATEGO	VAKGE.	TEK.SOORT	B & O	FORMAATNUMMER	WIJZ. NR
C	03	11	S.010161.01		
SUBLOCATIE/GEB	CODE MEDIUM			A0 A-440-T-AB-000-003	0